Standing - 20

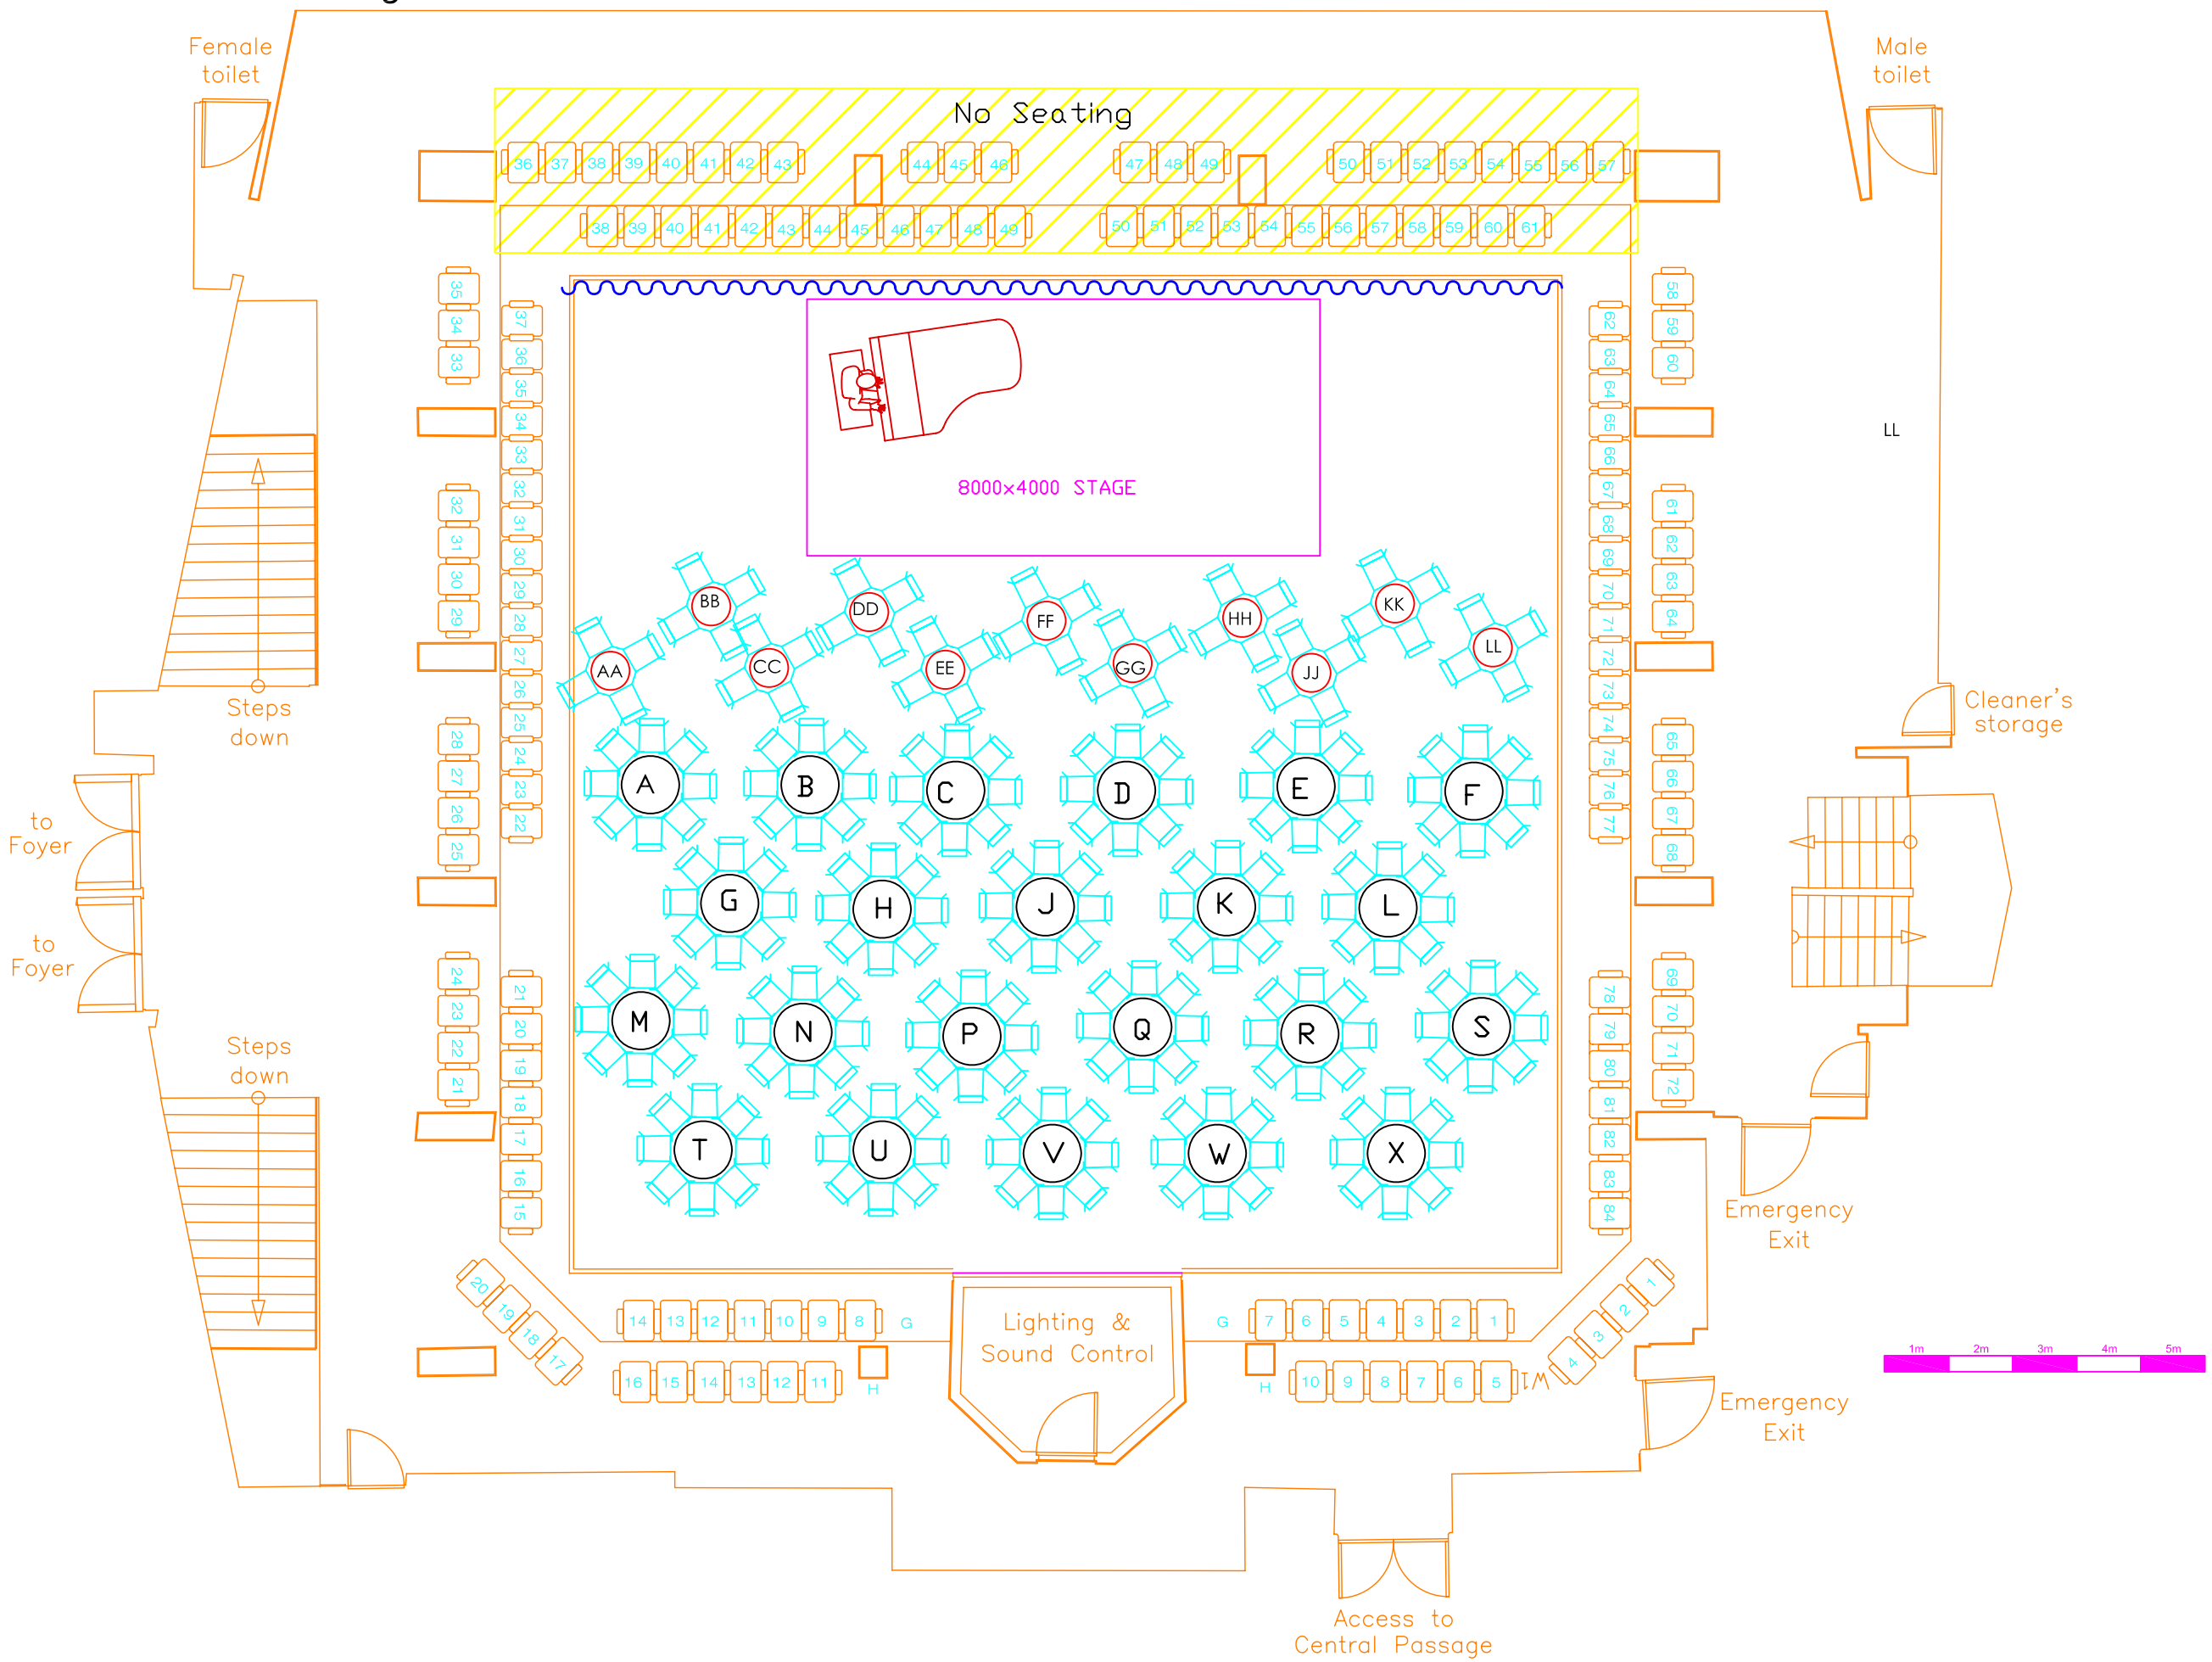

Notes	Dwn	Date	Status	Rev		Event #	Venue	Plan Title	Event Title	
Please check all critical dimensions onsite. Please contact Event Manager for enquiries.	SB	20 AUG 09	PS Plans	A	A3		Studio	Master Plan	The Studio	Presenter Services
	Ckd -	Scale 1:100								